

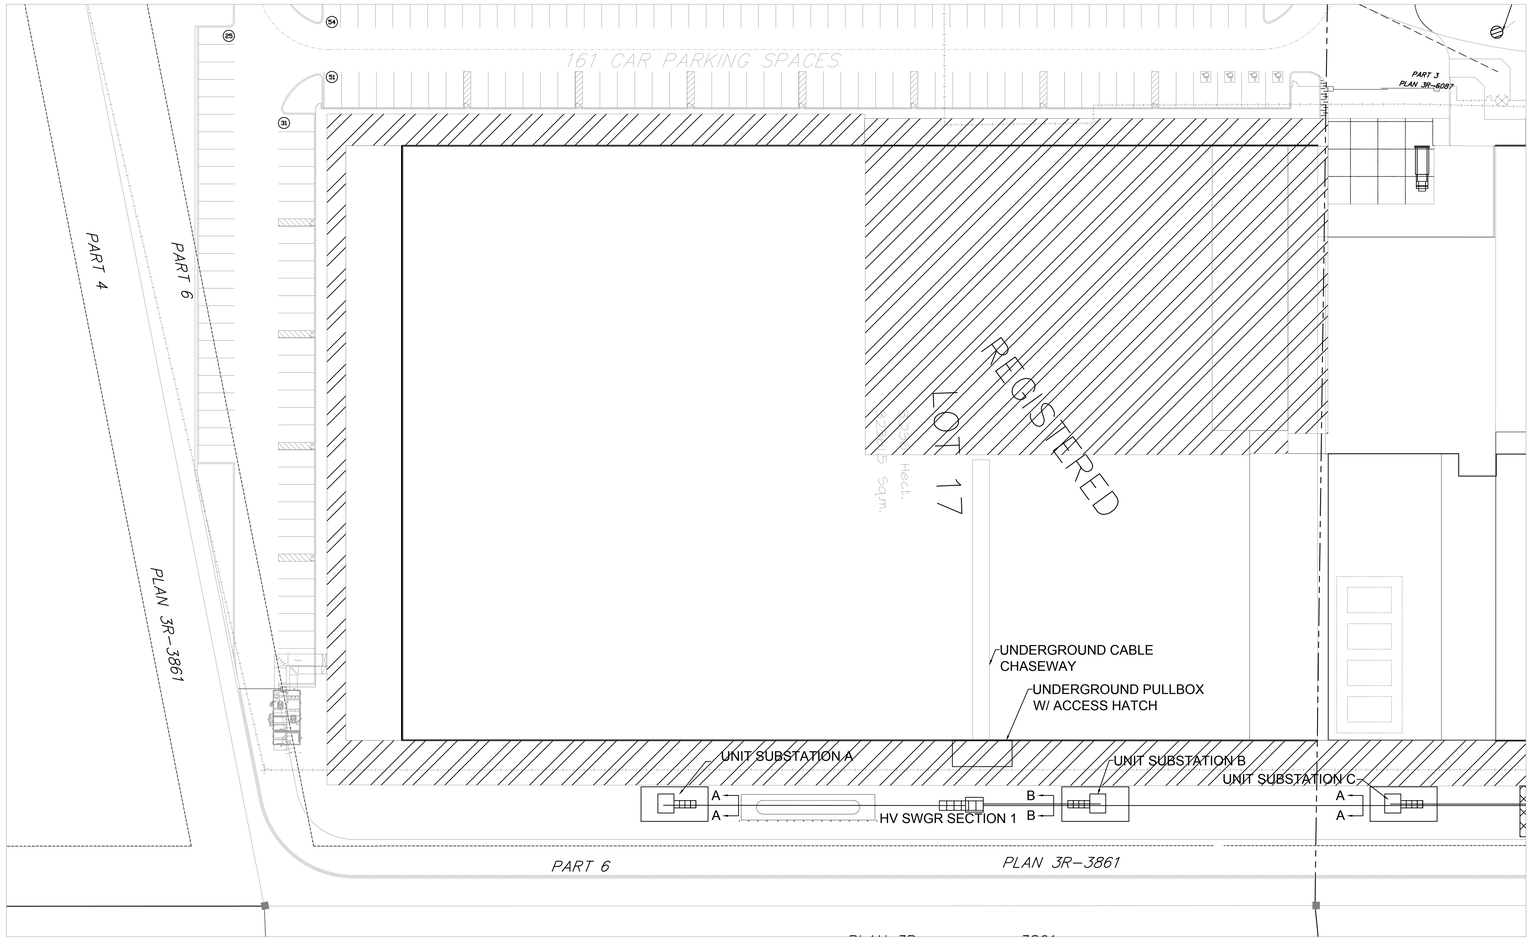


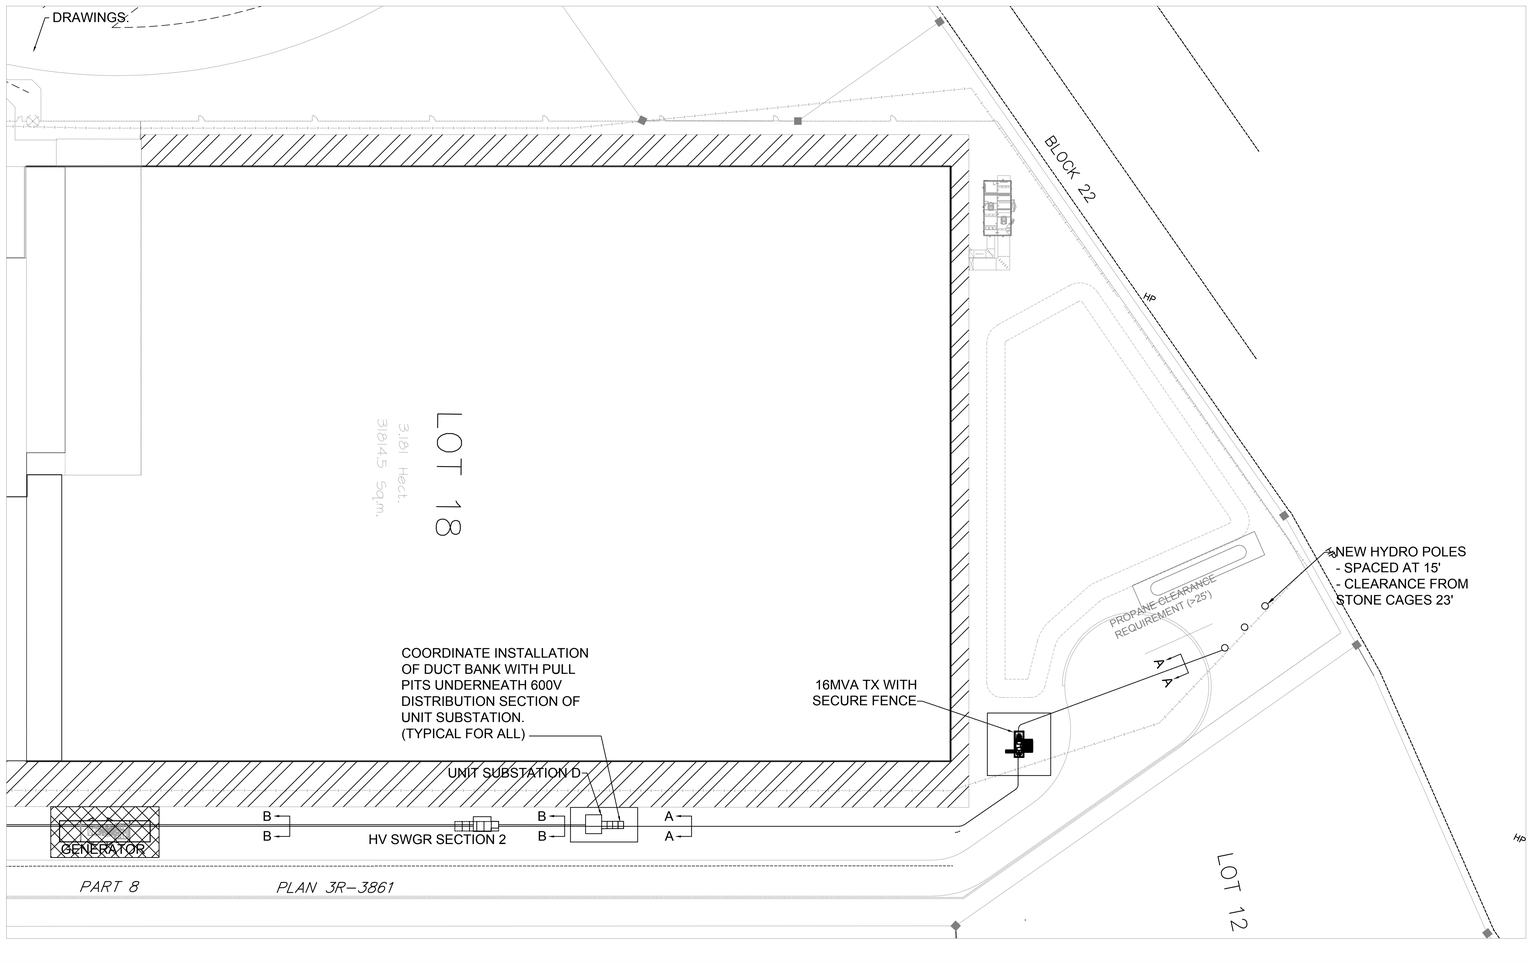

NOTES:


1. PROVIDE CONCRETE PADS FOR ALL EXTERIOR EQUIPMENT. COORDINATE EXACT DIMENSIONS AND WEIGHTS WITH APPROVED SHOP DRAWINGS AND STRUCTURAL CONSULTANT.

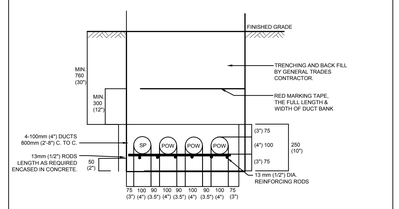

NOTES:

1. EXACT CONSTRUCTION DETAILS SHALL CONFORM TO LOCAL UTILITIES REQUIREMENTS AND DETAILS.

1 PH2-E003 DETAIL OF DUCTBANK - SECTION AA
NOT TO SCALE

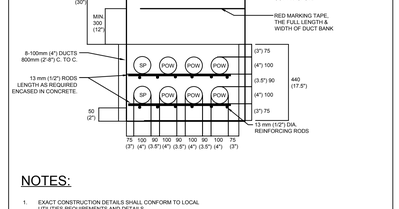

NOTES:

1. EXACT CONSTRUCTION DETAILS SHALL CONFORM TO LOCAL UTILITIES REQUIREMENTS AND DETAILS.

1 PH2-E003 DETAIL OF DUCTBANK - SECTION BB
NOT TO SCALE

NOTES

These drawings are the property of, and shall not be used or reproduced without the consent of WBA Architects and Engineers Inc. The Contractor shall check and verify all dimensions and report all discrepancies to the Architect and/or Engineer.

No.	Date	Issued	By:
1	2017-11-17	ISSUED FOR CONSTRUCTION	AC/CP

E	EXISTING (PH-1)	A	F	H
D	C	B	G	i

KEY PLAN

No.	Date	Revision	By:

Professional Seal

Professional Seal

WSP Canada Group Ltd.
119 Spadina Avenue, Suite 500, Toronto, ON, M5V 2L1 - Canada
T 416-260-0397 F 416-260-3028
wsp.com

Client:
SUPREME PHARMA

Project Title:
SUPREME PHARMA 7 ACRES EXP
FERREL DRIVE, TIVERTON

Drawing Title:
ELECTRICAL SITE PLAN

Drawn By:	Date:	Drawing Scale:
BD	JAN 2017	1/32" = 1'-0"
Checked By:	Sheet Size:	Rev.:
AC/CP	24x44	A
Project No.:	Dwg No.:	
17M-00465-00	PH2-E003	

Plot Date: Nov 17, 2017 - 8:53pm Plotted By:brynnC CAD File Name: \\CAMRKDATA\wspcad$\Drafting\2017\17M-00465-00 7ACRES MR Facility\CAD\Electrical\Sheets + PH2\E003.dwg