WORK COMPLETED UP TO SLAB POUR IN PHASE 2

WORK COMPLETED UP TO SLAB POUR IN PHASE 5

July 30/18

August 14/18

Aug 20/18

7
Aug 9/18

6
Aug 9/18

5
Aug 9/18

4
Aug 9/18

PHASE 1a
START : MARCH 2017
END : SEPTEMBER 2017

PHASE 1b
START : MARCH 2017
END : NOVEMBER 2017

Office Reno

March 6/19

30
Nov 2/18

29
Nov 19/18

28
Nov 20/18

27
Nov 27/18

26
Nov 20/18

25
Dec 6/18

24
Dec 6/18

Aug 20/18

8
July 6/18

9
June 26/18

10
Jun 26/18

11
May 3/18

12
May 3/18

13
Apr 17/18

14
Apr 17/18

15
Sept 4/18

Irrigation

June 20/18

Chiller Plant

Aug 2/18

Oct 23/18

Dec 6/18

17
Oct 3/18

18
Oct 9/18

19
Oct 12/18

20
Oct 17/19

21
Nov 2/19

22
Nov 2/19

23
Nov 22/19

June 21/18

April 7/18

August 10/18

Mar 29/18

Mar 29/18


June 20/18

June 20/18

WORK COMPLETED UP TO SLAB POUR IN PHASE 2

WORK COMPLETED UP TO SLAB POUR IN PHASE 5

1 GROUND FLOOR PLAN
PH2-A110 1/32"=1'-0"

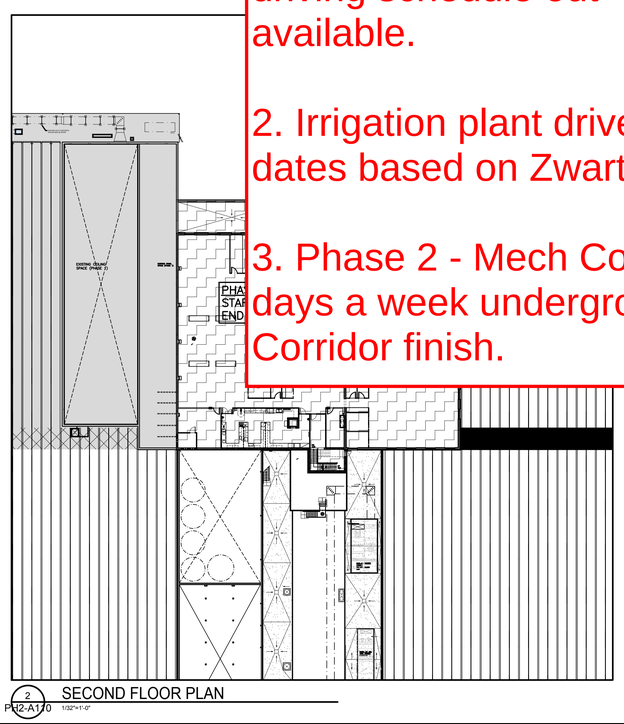

2 SECOND FLOOR PLAN
PH2-A110 1/32"=1'-0"

Notes:

1. Last Slab on GR 24 is July 18/18 - Curtain Trade is driving schedule out - Running at 4 rooms at a time when available.

2. Irrigation plant drives the start of Office Reno. Current dates based on Zwart info.

3. Phase 2 - Mech Corridor and Electrical Sub B are 7 days a week underground and 7 days a week for Mech Corridor finish.

NOTES

These drawings are the property of, and shall not be used or reproduced without the consent of WBA Architects and Engineers Inc. The Contractor shall check and verify all dimensions and report all discrepancies to the Architect and/or Engineer.

No.	Date	Issued	By:
A	2017-11-03	ISSUED FOR PROGRESS	WBA
B	2017-NOV-06	ISSUED FOR REVIEW	WBA
C	2017/NOV/09	ISSUED FOR CONSTRUCTION KICK-OFF	WBA

PHASING LEGEND

- PHASE – 1a
- PHASE – 1b
- PHASE – 2
- PHASE – 3
- PHASE – 4
- PHASE – 5
- PHASE – 6

No.	Date	Revision	By:
0	2017-NOV-21	ISSUED FOR CONSTRUCTION	WBA

Professional Seal

ONTARIO ASSOCIATION OF ARCHITECTS
ROY ALEXANDER BASSO II
LICENCE
7697

Professional Seal

Project Management:

Consultant:
wba architects and engineers Inc.
3 - 530 Rowntree Dairy Road
Vaughan, Ontario L4L 5W6
tel. 905 851-7148
fax. 905 851-7148
email: info@wbaae.com

Client:
AMMCAN

Project Title:
SUPREME PHARMA 7 ACRES
148 FARRELL DRIVE, TIVERTON

Drawing Title:
GROUND FLOOR PLAN
PHASING PLAN

CADD System :	Plot Scale:	Sheet Size:
AutoCad 2016	1:1	34X44
Drawn By: R.F.	Date: OCT 2017	Drawing Scale: AS NOTED
Checked By: G.S.S.	Date: OCT 2017	Rev.: 0
Project No.: 2161109	Dwg No.: A110	

Plot Date: Nov 21, 2017 – 5:53pm Version: 1.0 Modified By: Scott Terry
CADD File Name: J:\2016\2161109 – Supreme Pharma 7 Acres Expansion\ARCH-STRUCT\2161109-A-PH2-A110-REF-NEW- PHASING PLAN.dwg
Plotted By: Revit Modified: 11/29/2017 5:45:24 PM