




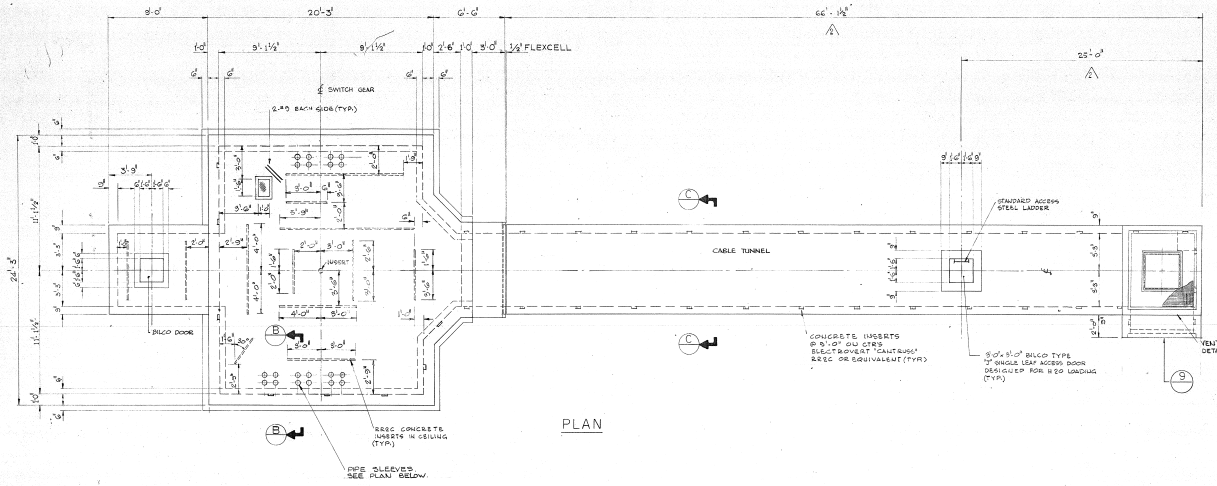


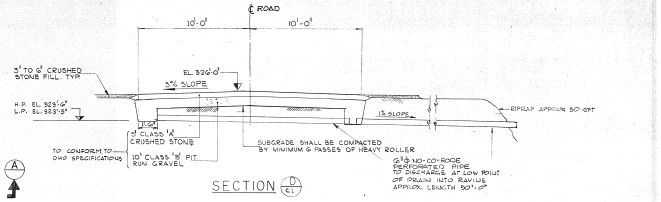


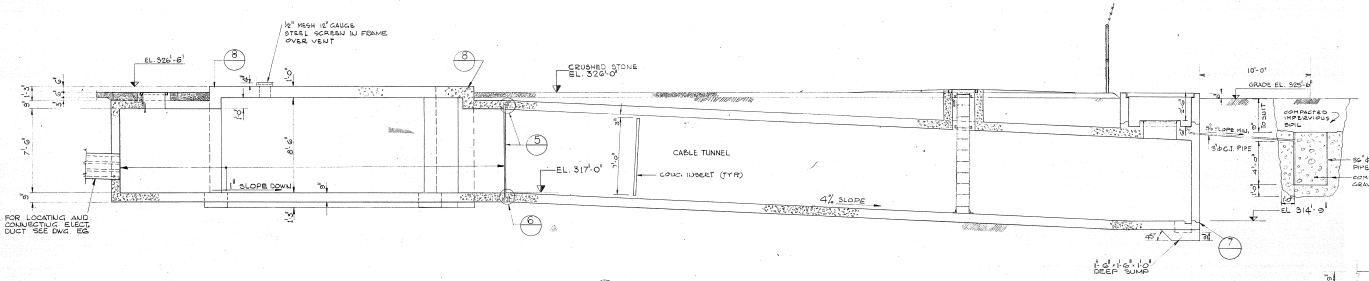


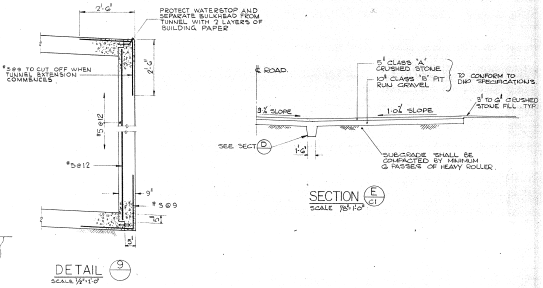


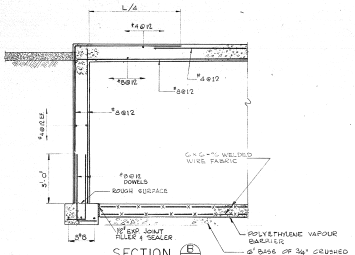


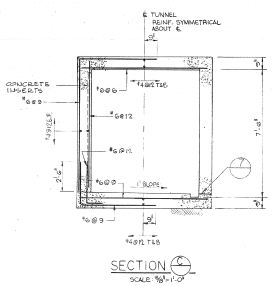


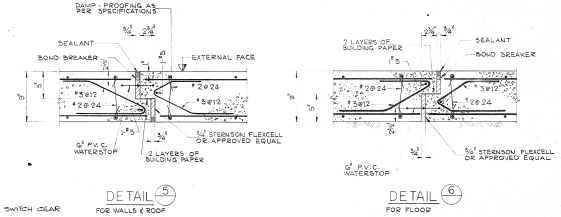


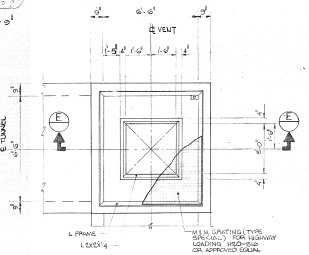

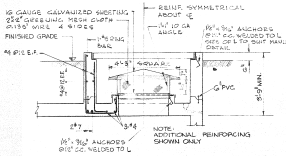

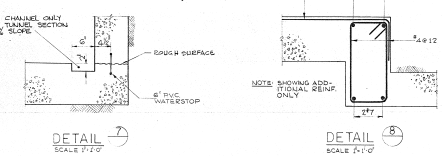

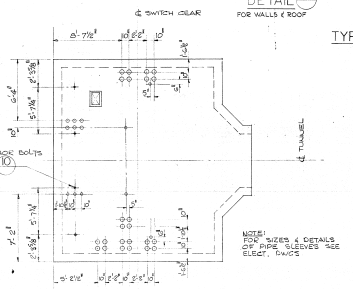

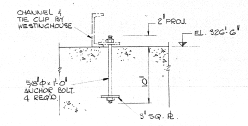

THIS DRAWING SHALL BE USED IN CONJUNCTION WITH DRAWING 1796-D-E1

DATE	No.	ISSUE	CH.	APP.
MAR 2 '79	A	REVISED ISSUED FOR CONSTRUCTION		
77/11/03	A	ISSUED FOR TENDER		
77/10/03	A	ISSUED FOR CLIENT'S APPROVAL		

H. G. ACRES & COMPANY LIMITED — CONSULTING ENGINEERS

McMASTER UNIVERSITY

HAMILTON, ONTARIO

PROJECT NO. 146 — 115 KV SUBSTATION

CIVIL

SWITCHGEAR FOUNDATIONS & TUNNEL PLAN, SECTIONS AND DETAILS

DRAWING No. 1796-D-C2 REV. A

SCALE 1/4"=1'-0" — DATE NOV 4 1977 — DRAWN — DESIGNED — PROJECT ENGINEER — DRAWING NO. 1796-D-C2 — REV. A