



RR98 - AL-01

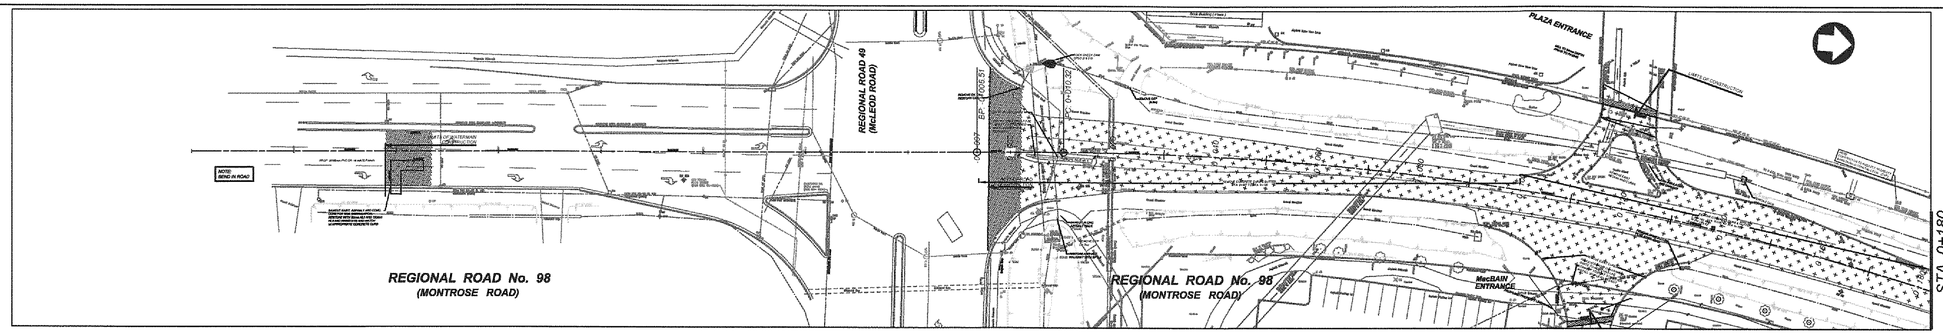

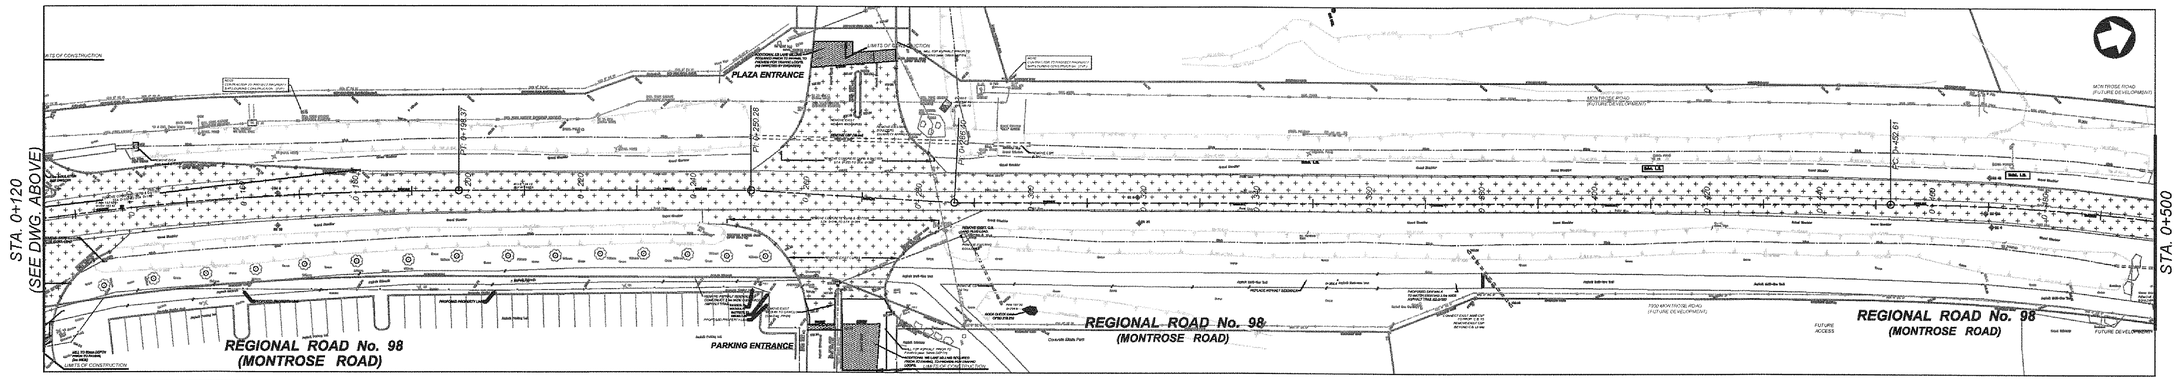

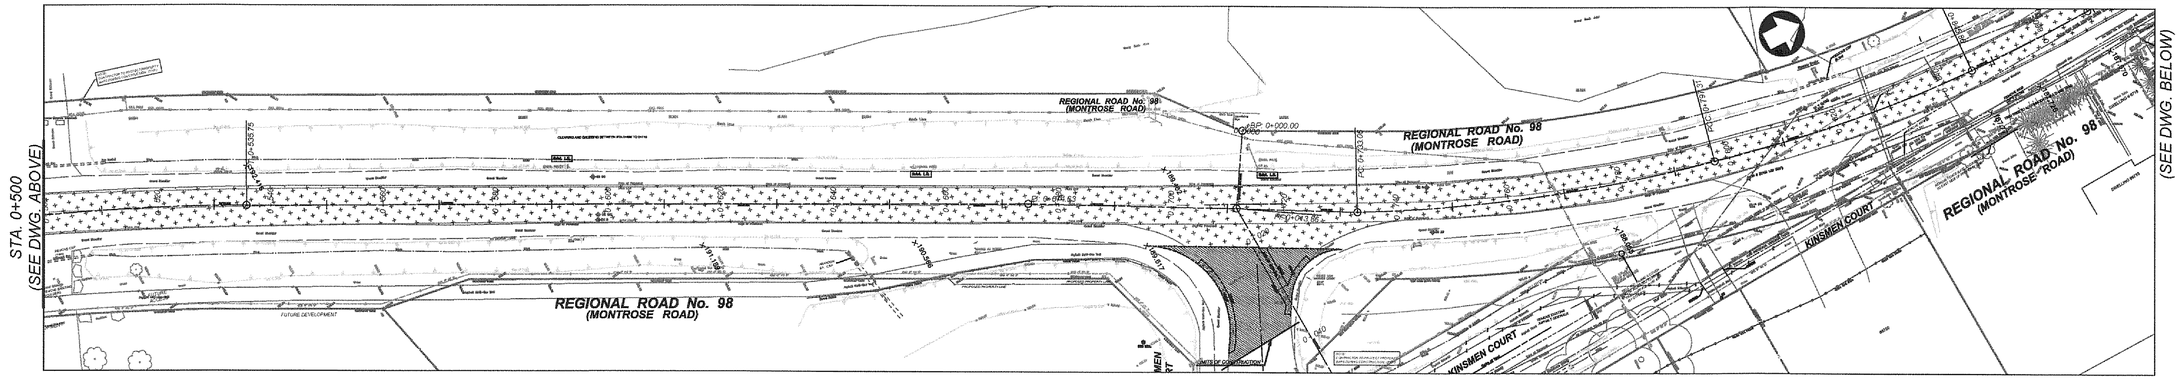

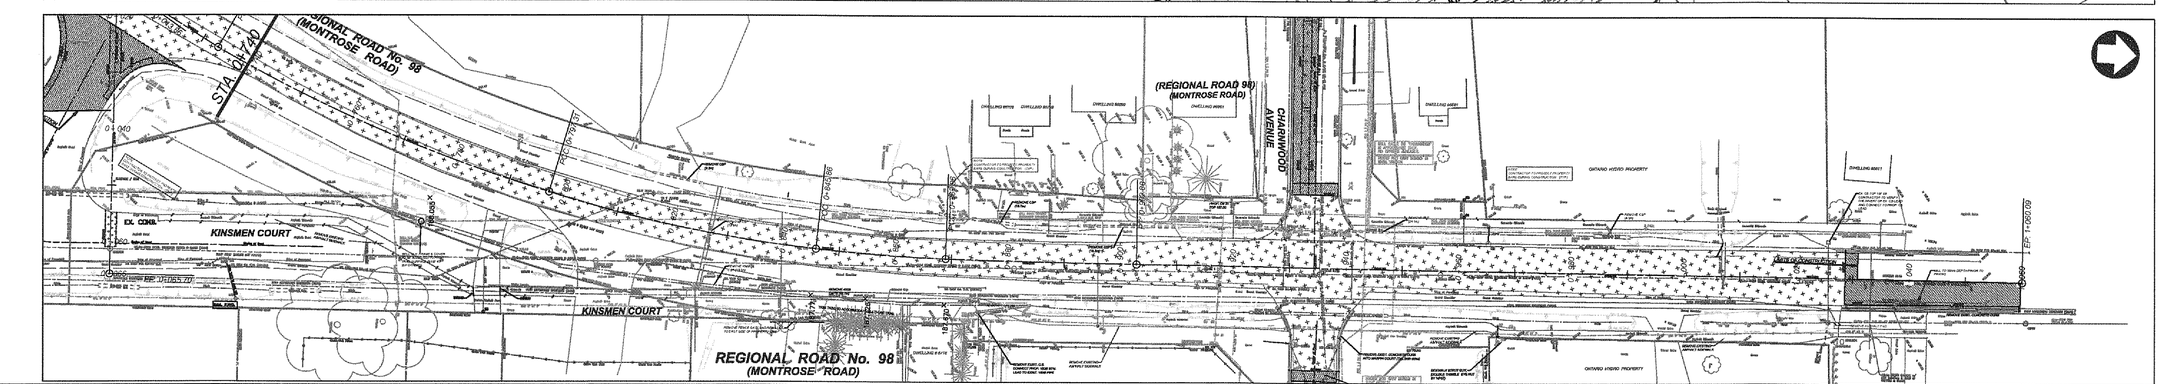

NO.	REVISION	DATE	INIT.
D	ISSUED FOR TENDERING	2019/01/09	Y.W.
C	ISSUED FOR TENDERING REVIEW	2018/11/30	Y.W.
B	ISSUED FOR 90% REVIEW	2018/10/22	Y.W.
A	ISSUED FOR 60% REVIEW	2017/09/12	R.B.

NOTES / LEGEND

1 THE POSITION OF POLE LINES, CONDUITS, WATERMAINS, SEWER AND OTHER UNDERGROUND AND OVERGROUND UTILITIES AND STRUCTURES IS NOT NECESSARILY SHOWN ON THE CONTRACT DRAWINGS AND, WHERE SHOWN, THE ACCURACY OF THE POSITION OF SUCH UTILITIES AND STRUCTURES IS NOT GUARANTEED. BEFORE STARTING WORK, THE CONTRACTOR SHALL INFORM HIMSELF OF THE EXACT LOCATION OF ALL SUCH UTILITIES AND STRUCTURES AND SHALL ASSUME ALL LIABILITY FOR DAMAGE TO THEM.

2 PROPERTY LINES WERE PLOTTED USING REGISTERED PLANS AND BARS LOCATED IN THE FIELD. TO VERIFY THE ACCURACY OF THESE PROPERTY LINES, A LEGAL SURVEY SHOULD BE PERFORMED PRIOR TO CONSTRUCTION.

DRAFTING	R.B.
DESIGN	Y.W.
CHECKED BY	N.B.
APPROVED BY	

LICENSED PROFESSIONAL ENGINEER — Y. WENG — 100110138 — 2019/1/14 — PROVINCE OF ONTARIO

Niagara Region — PUBLIC WORKS

PARSONS

RN19-05
ROAD RECONSTRUCTON AND WIDENING
REGIONAL ROAD 98 (MONTROSE ROAD)
NIAGARA FALLS

ALIGNMENT PLAN

CONSULTANT FILE No.	603119
DATE	2016/10/01
SCALE	HORIZ. 1:500
REF. No.	RR98 - AL-01
DWG No.	RR98 - AL-01
REV.	D

UTM NAD 83 ZONE 17
Vertical Monument description XXXXXXXXXX ELEV: ####
DATUM description XXXXXXXXXX ELEV: ####

CIVIL 3D 2015

DRAWING FILE: J:\GAD\603119\Montrose Rd Improvements\Design\RR98-GAD Deliverables\MONTR_GS_3000 - Sheet Design Plan.dwg PLOTTED: Feb 21, 2019 - 2:38pm PLOTTED BY: pdoddrell