

ELECTRICAL MAINTENANCE HOLES & MANHOLES			
LOCATION	POLE OR STRUCT. No.	SIZE (mm)	COMMENTS
@ STN 1+028	JB5A	330 x 600	CONCRETE POLYMER

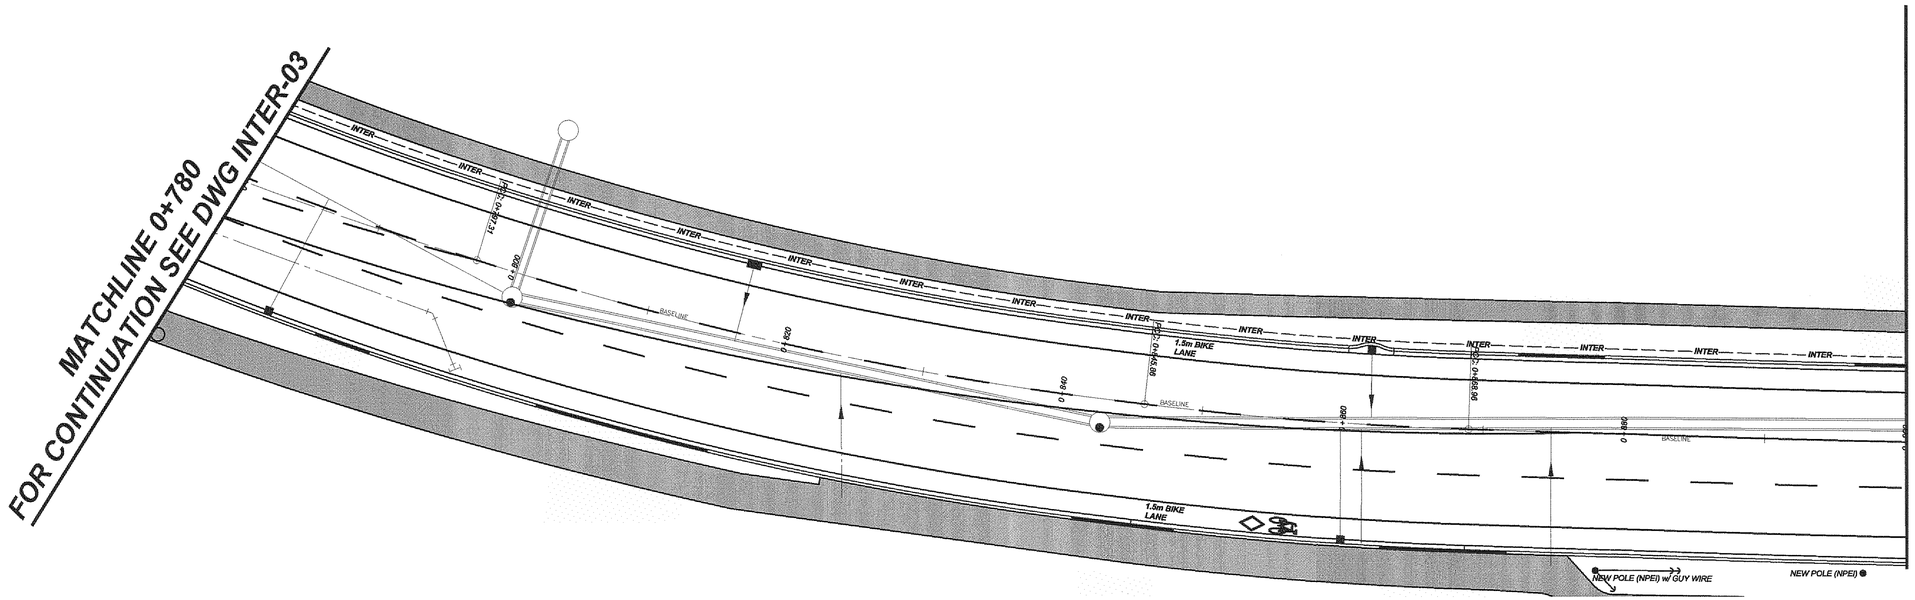

REGIONAL ROAD 98 (MONTROSE ROAD)

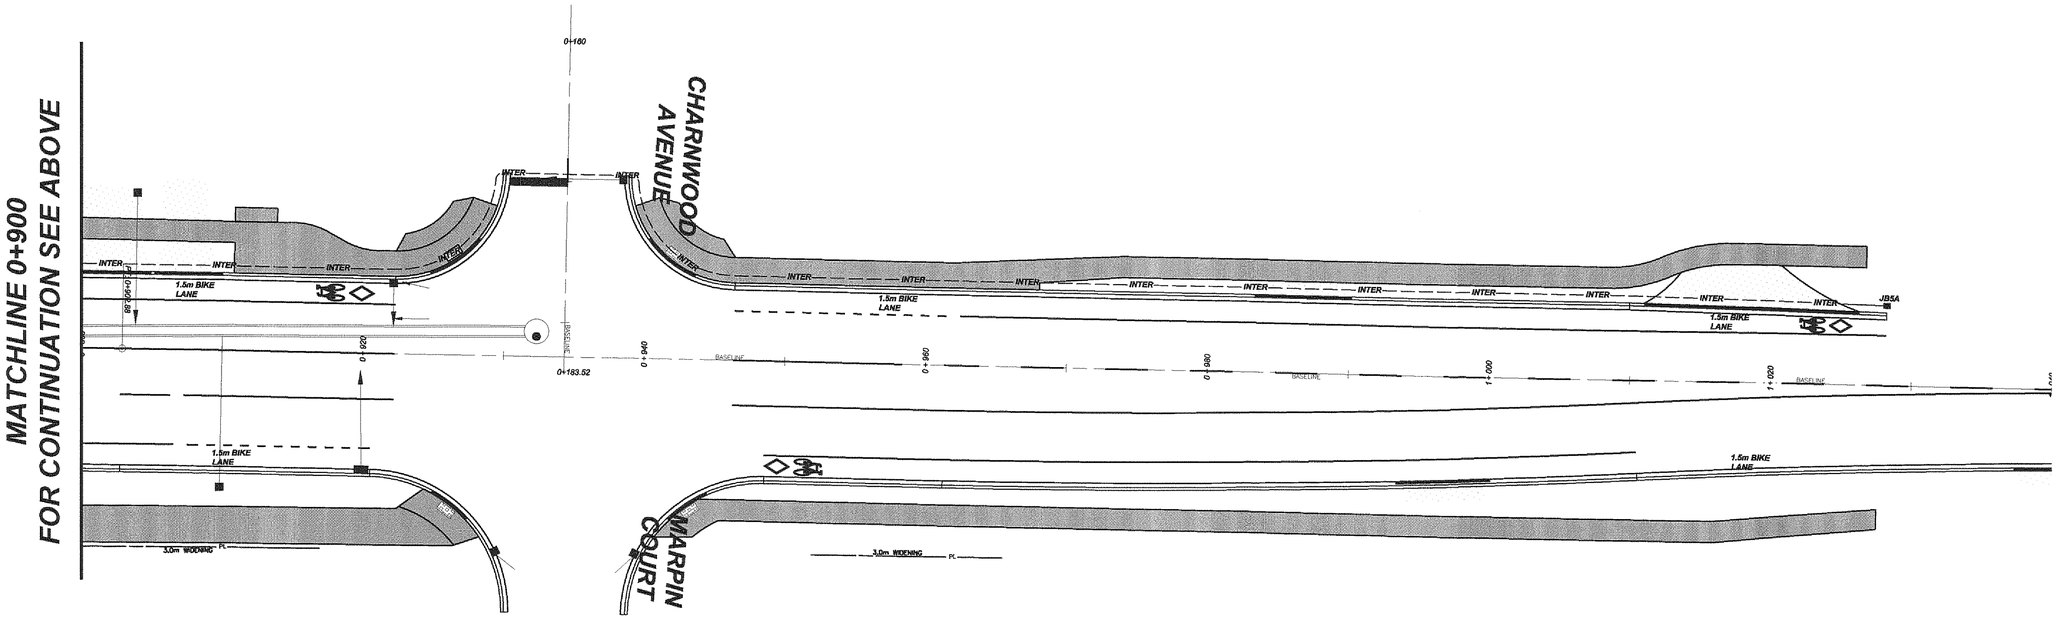

NO.	REVISION	DATE	INIT.
2	REQUEST FOR TENDER	2018 10 30	N.R.L
1	90% DESIGN REVIEW	2018 03 06	N.R.L

NOTES/LEGEND

1 THE POSITION OF POLE LINES, CONDUITS, WATERMAINS, SEWER AND OTHER UNDERGROUND AND OVERGROUND UTILITIES AND STRUCTURES IS NOT NECESSARILY SHOWN ON THE CONTRACT DRAWINGS AND, WHERE SHOWN, THE ACCURACY OF THE POSITION OF SUCH UTILITIES AND STRUCTURES IS NOT GUARANTEED. BEFORE STARTING WORK, THE CONTRACTOR SHALL INFORM HIMSELF OF THE EXACT LOCATION OF ALL SUCH UTILITIES AND STRUCTURES AND SHALL ASSUME ALL LIABILITY FOR DAMAGE TO THEM.

2 PROPERTY LINES WERE PLOTTED USING REGISTERED PLANS AND BARS LOCATED IN THE FIELD. TO VERIFY THE ACCURACY OF THESE PROPERTY LINES, A LEGAL SURVEY SHOULD BE PERFORMED PRIOR TO CONSTRUCTION.

DRAFTING	N.R.L
DESIGN	N.R.L
CHECKED BY	TC
APPROVED BY	NR, AS

Niagara Region
PUBLIC WORKS

REGIONAL RD 98 (MONTROSE RD) BTWN MCLEOD RD and CHARNWOOD AVE

RR 98 (MONTROSE ROAD) at
YMCA / LOWE'S ENTRANCE
CITY OF NIAGARA FALLS
FIBRE COMMUNICATION DUCT LAYOUT DESIGN

CONSULTANT FILE No. #	
DATE	2018-01-17
SCALE	Hor : 1:200 m
REF. No.	#
DWG No.	INTER-04
REV.	2

DRAWING FILE: L:\Engineering\Regional Road 98 (Niagara Falls)\E1527 Montrose Road - between McLeod and Charnwood\Drawings\dwg\098MCB_DESIGN.dwg PLOTTED: Oct 30, 2018 - 4:27pm PLOTTED BY: CHATZIS