RR98 - PP-01

IMAGES:

X-REFERENCES:

GEOGRAPHIC PROJECTION: U.T.M. NAD 83 ZONE 17
VERTICAL MONUMENT: Vertical Monument description XXXXXXXXXX ELEV. ####
DATUM: DATUM Description XXXXXXXXXX ELEV. ####


DWG NAME:
FILE FORMAT: Autodesk Civil 3D 2015 BOUNDING COORDINATES UPPER LEFT: Northing Easting BOUNDING COORDINATES LOWER RIGHT: Northing Easting

APPROVALS

MDE	YYYY/MM/DD	
RESP.	YYYY/MM/DD	
DESIGN	YYYY/MM/DD	
CHK	YYYY/MM/DD	

UTILITIES

BELL	YYYY/MM/DD
CNTV	YYYY/MM/DD
HYDRO	YYYY/MM/DD
LOCAL	YYYY/MM/DD
NRBN	YYYY/MM/DD

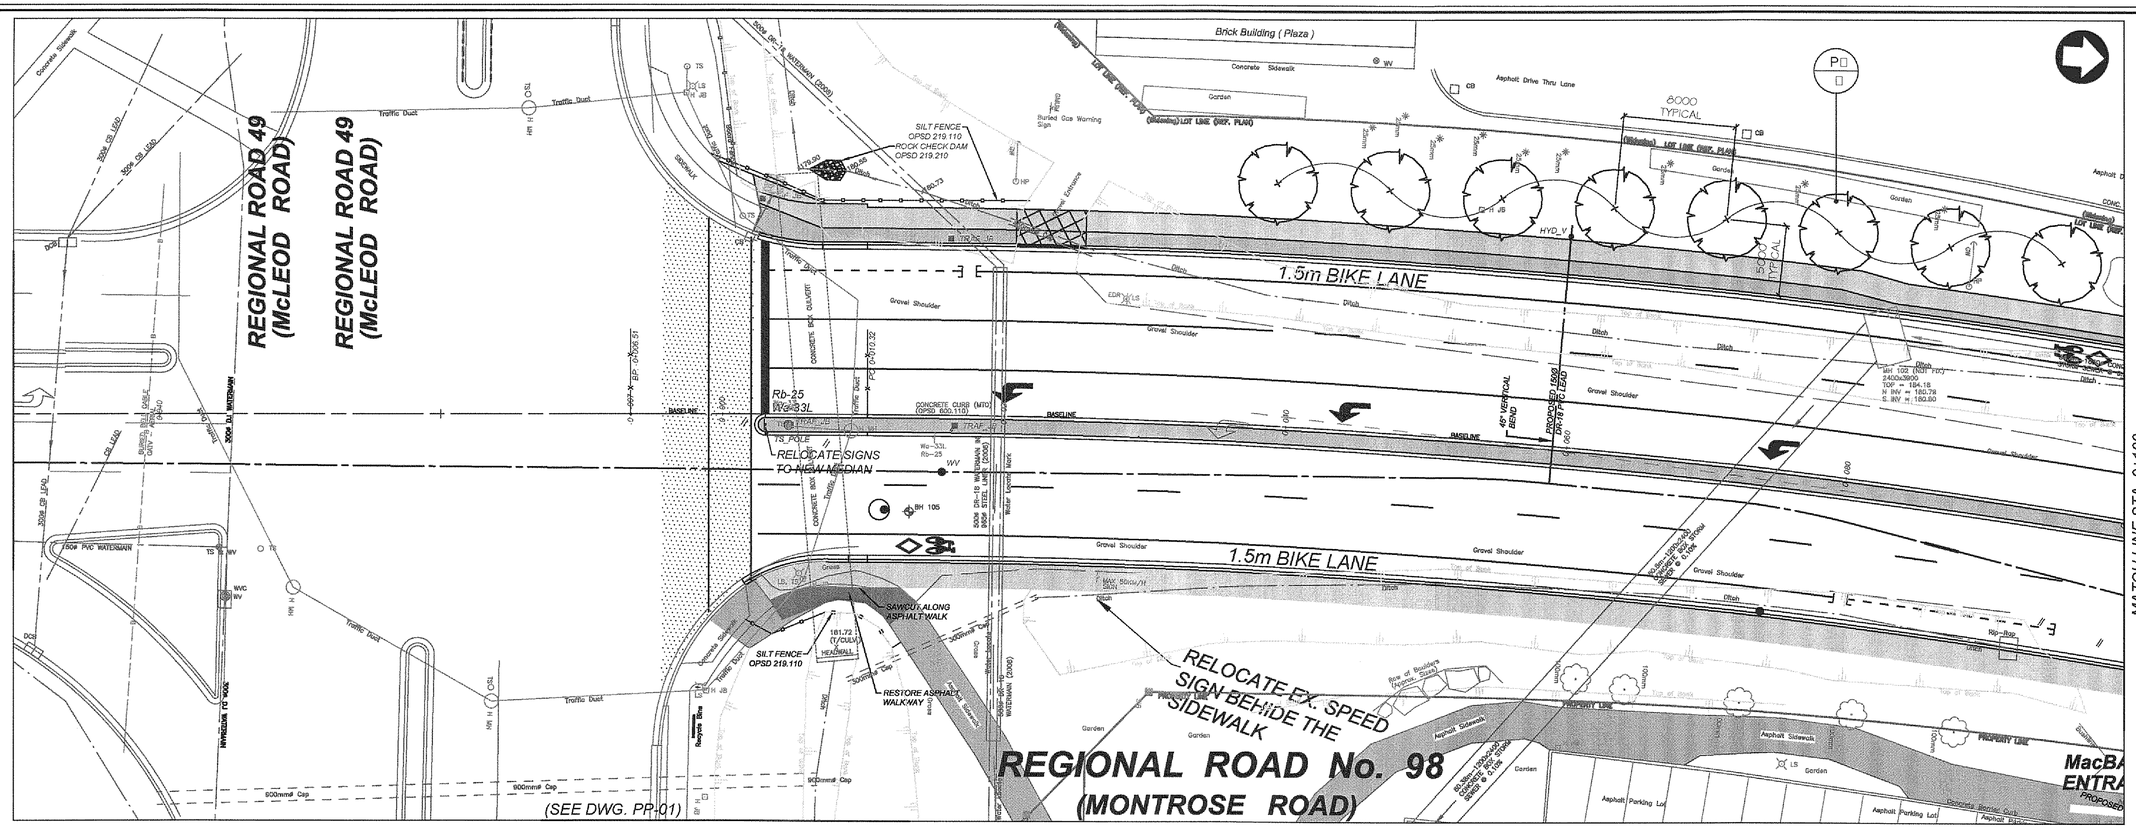

NO.	REVISION	DATE	INIT.

NOTES/LEGEND

1 THE POSITION OF POLE LINES, CONDUITS, WATERMAINS, SEWER AND OTHER UNDERGROUND AND OVERGROUND UTILITIES AND STRUCTURES IS NOT NECESSARILY SHOWN ON THE CONTRACT DRAWINGS AND, WHERE SHOWN, THE ACCURACY OF THE POSITION OF SUCH UTILITIES AND STRUCTURES IS NOT GUARANTEED. BEFORE STARTING WORK, THE CONTRACTOR SHALL INFORM HIMSELF OF THE EXACT LOCATION OF ALL SUCH UTILITIES AND STRUCTURES AND SHALL ASSUME ALL LIABILITY FOR DAMAGE TO THEM.

CAD	T.F.G.
DESIGN	J.S.M.
CHECKED BY	
APPROVED BY	

BENCH MARK:
MONUMENT No: 90036061
Concrete box culvert under Montrose Road located at the intersection of Montrose Road and McLeod Road. 16.2m east from the centre line of Montrose Road, and 23.6m north from the centre line of McLeod Road
Brass Tablet set vertically in the top of the culvert 2.39m south from the north edge of culvert and 1.12m west from the east edge of culvert.
ELEVATION: 181.508m

ASSOCIATION OF LANDSCAPE ARCHITECTS ONTARIO — JAMES S. McWILLIAM — OALA MEMBER

JAMES McWILLIAM
LANDSCAPE ARCHITECT

RN19-05
ROAD RECONSTRUCTON AND WIDENING
REGIONAL ROAD 98 (MONTROSE ROAD)
NIAGARA FALLS
LANDSCAPE PLAN
FROM STA. 0-050 TO STA. 0+100

CONSULTANT FILE No.	
DATE	2017/08/29
SCALE	HORIZ. 1:200 VERT. 1:50
REF. No.	RR98-PP-01
DWG No.	L1
REV.	