
RR98 - PP-09

MATCH LINE STA. 0+770 (SEE DWG. PP-08)

MATCH LINE STA. 0+920 (SEE DWG. PP-10)

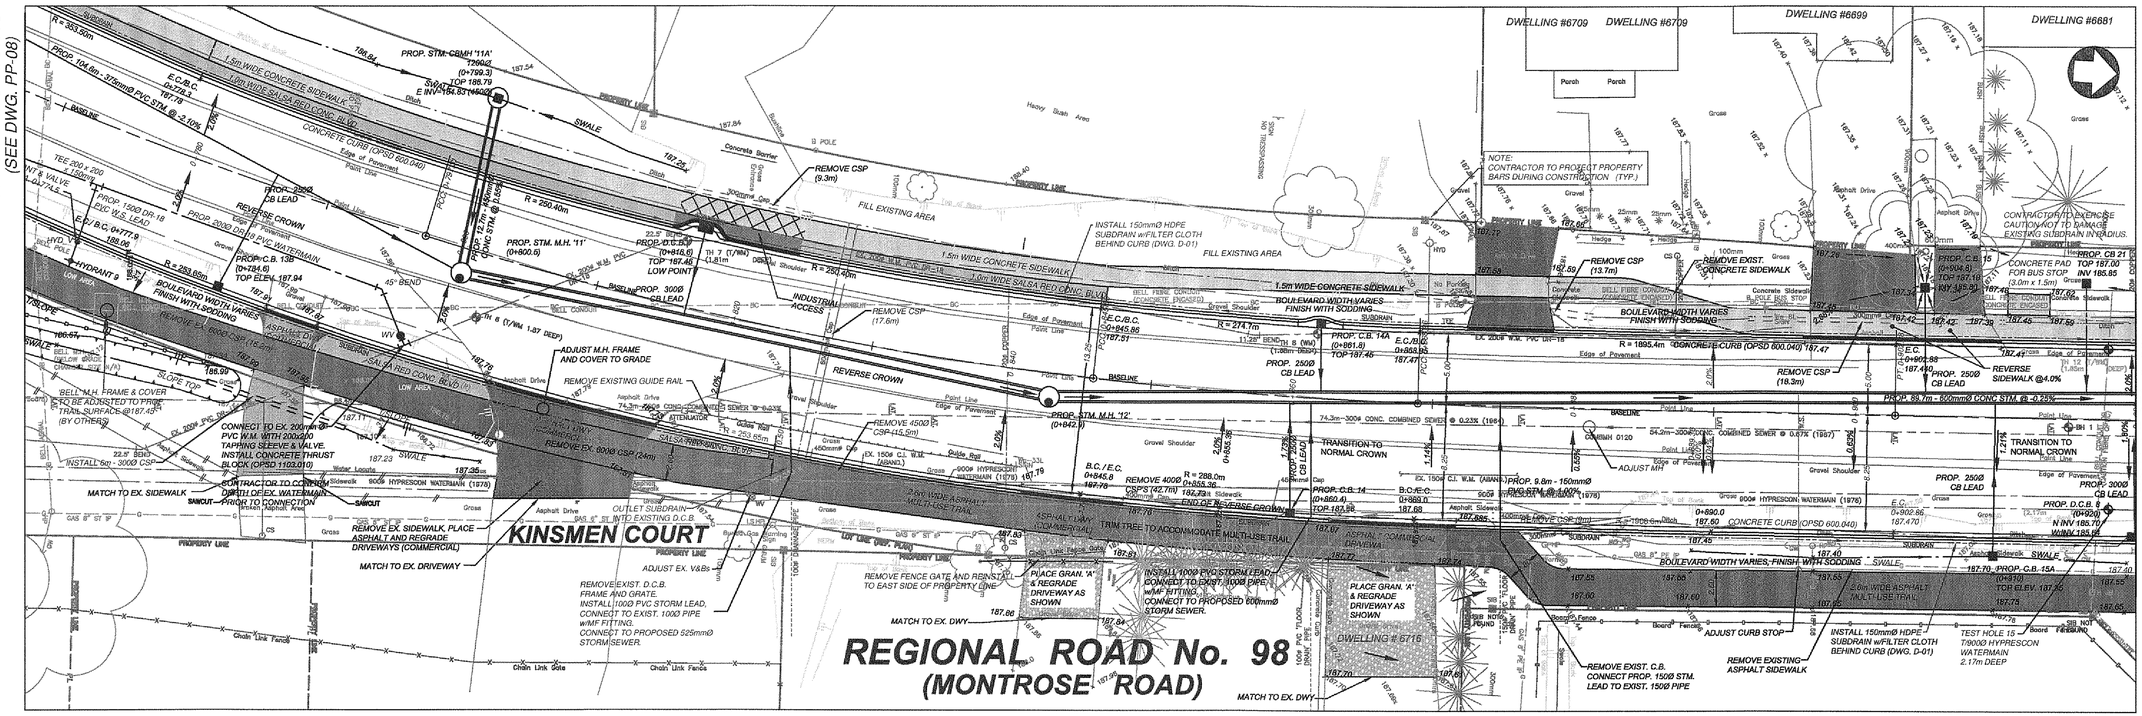

NO.	REVISION	DATE	INIT.
H	ISSUED FOR TENDERING	2019/01/09	Y.W.
G	ISSUED FOR TENDERING REVIEW	2018/11/30	Y.W.
F	ISSUED FOR 90% REVIEW	2018/10/22	Y.W.
E	ISSUED FOR UTILITY REVIEW (90%)	20017/06/12	R.B.
D	ISSUED FOR 70% REVIEW	2017/09/21	Y.W.
C	ISSUED FOR REVIEW	2017/07/05	R.B.
B	ISSUED FOR UTILITY TEST HOLES	2017/03/24	R.B.
A	ISSUED FOR UTILITY REVIEW	2017/01/08	R.B.

NOTES/LEGEND

1 THE POSITION OF POLE LINES, CONDUITS, WATERMAINS, SEWER AND OTHER UNDERGROUND AND OVERGROUND UTILITIES AND STRUCTURES IS NOT NECESSARILY SHOWN ON THE CONTRACT DRAWINGS AND, WHERE SHOWN, THE ACCURACY OF THE POSITION OF SUCH UTILITIES AND STRUCTURES IS NOT GUARANTEED. BEFORE STARTING WORK, THE CONTRACTOR SHALL INFORM HIMSELF OF THE EXACT LOCATION OF ALL SUCH UTILITIES AND STRUCTURES AND SHALL ASSUME ALL LIABILITY FOR DAMAGE TO THEM.

CAD	R.B.B.
DESIGN	Y.W.
CHECKED BY	N.B.
APPROVED BY	

BENCH MARK

MONUMENT No: 90036051

Concrete box culvert under Montrose Road located at the intersection of Montrose Road and McLeod Road. 15.2m east from the centre line of Montrose Road, and 23.6m north from the centre line of McLeod Road. Brass Tablet set vertically in the top of the culvert 2.35m south from the north edge of culvert and 1.12m west from the east edge of culvert.

ELEVATION: 181.50m

LICENSED PROFESSIONAL ENGINEER Y. WENG 100110139 PROVINCE OF ONTARIO 9/1/19

Niagara Region PUBLIC WORKS

PARSONS

RN19-05
ROAD RECONSTRUCTION AND WIDENING
REGIONAL ROAD 98 (MONTROSE ROAD)
NIAGARA FALLS
PLAN & PROFILE
FROM STA. 0+770 TO STA. 0+920

CONSULTANT FILE No.	603119
DATE	2016/10/01
SCALE	HORIZ. 1:200 VERT. 1:50
REF. No.	RR98 - PP-09
DWG No.	RR98 - PP-09
REV.	H

X-REFERENCES

GEOGRAPHIC PROJECTION: UTM NAD 83 ZONE 17 BOUNDING COORDINATES UPPER LEFT: Northing Easting BOUNDING COORDINATES LOWER RIGHT: Northing Easting
VERTICAL DATUM: CGVD28 (HTDP) ######.### ######.### ELEV. ####
DATUM: DATUM description ######.### ######.### ELEV. ####
DWG NAME:
FILE FORMAT: Autodesk Civil 3D 2015

ASSIGNS:
MDE YYY/MM/DD
RESDM YYY/MM/DD
CPR YYY/MM/DD

UTILITIES:
BELL
ENBRIDGE HYDRO
ENBRIDGE GAS
HYDRO ONE
NIAGARA REGION
ROGERS