
RR98 - PP-01

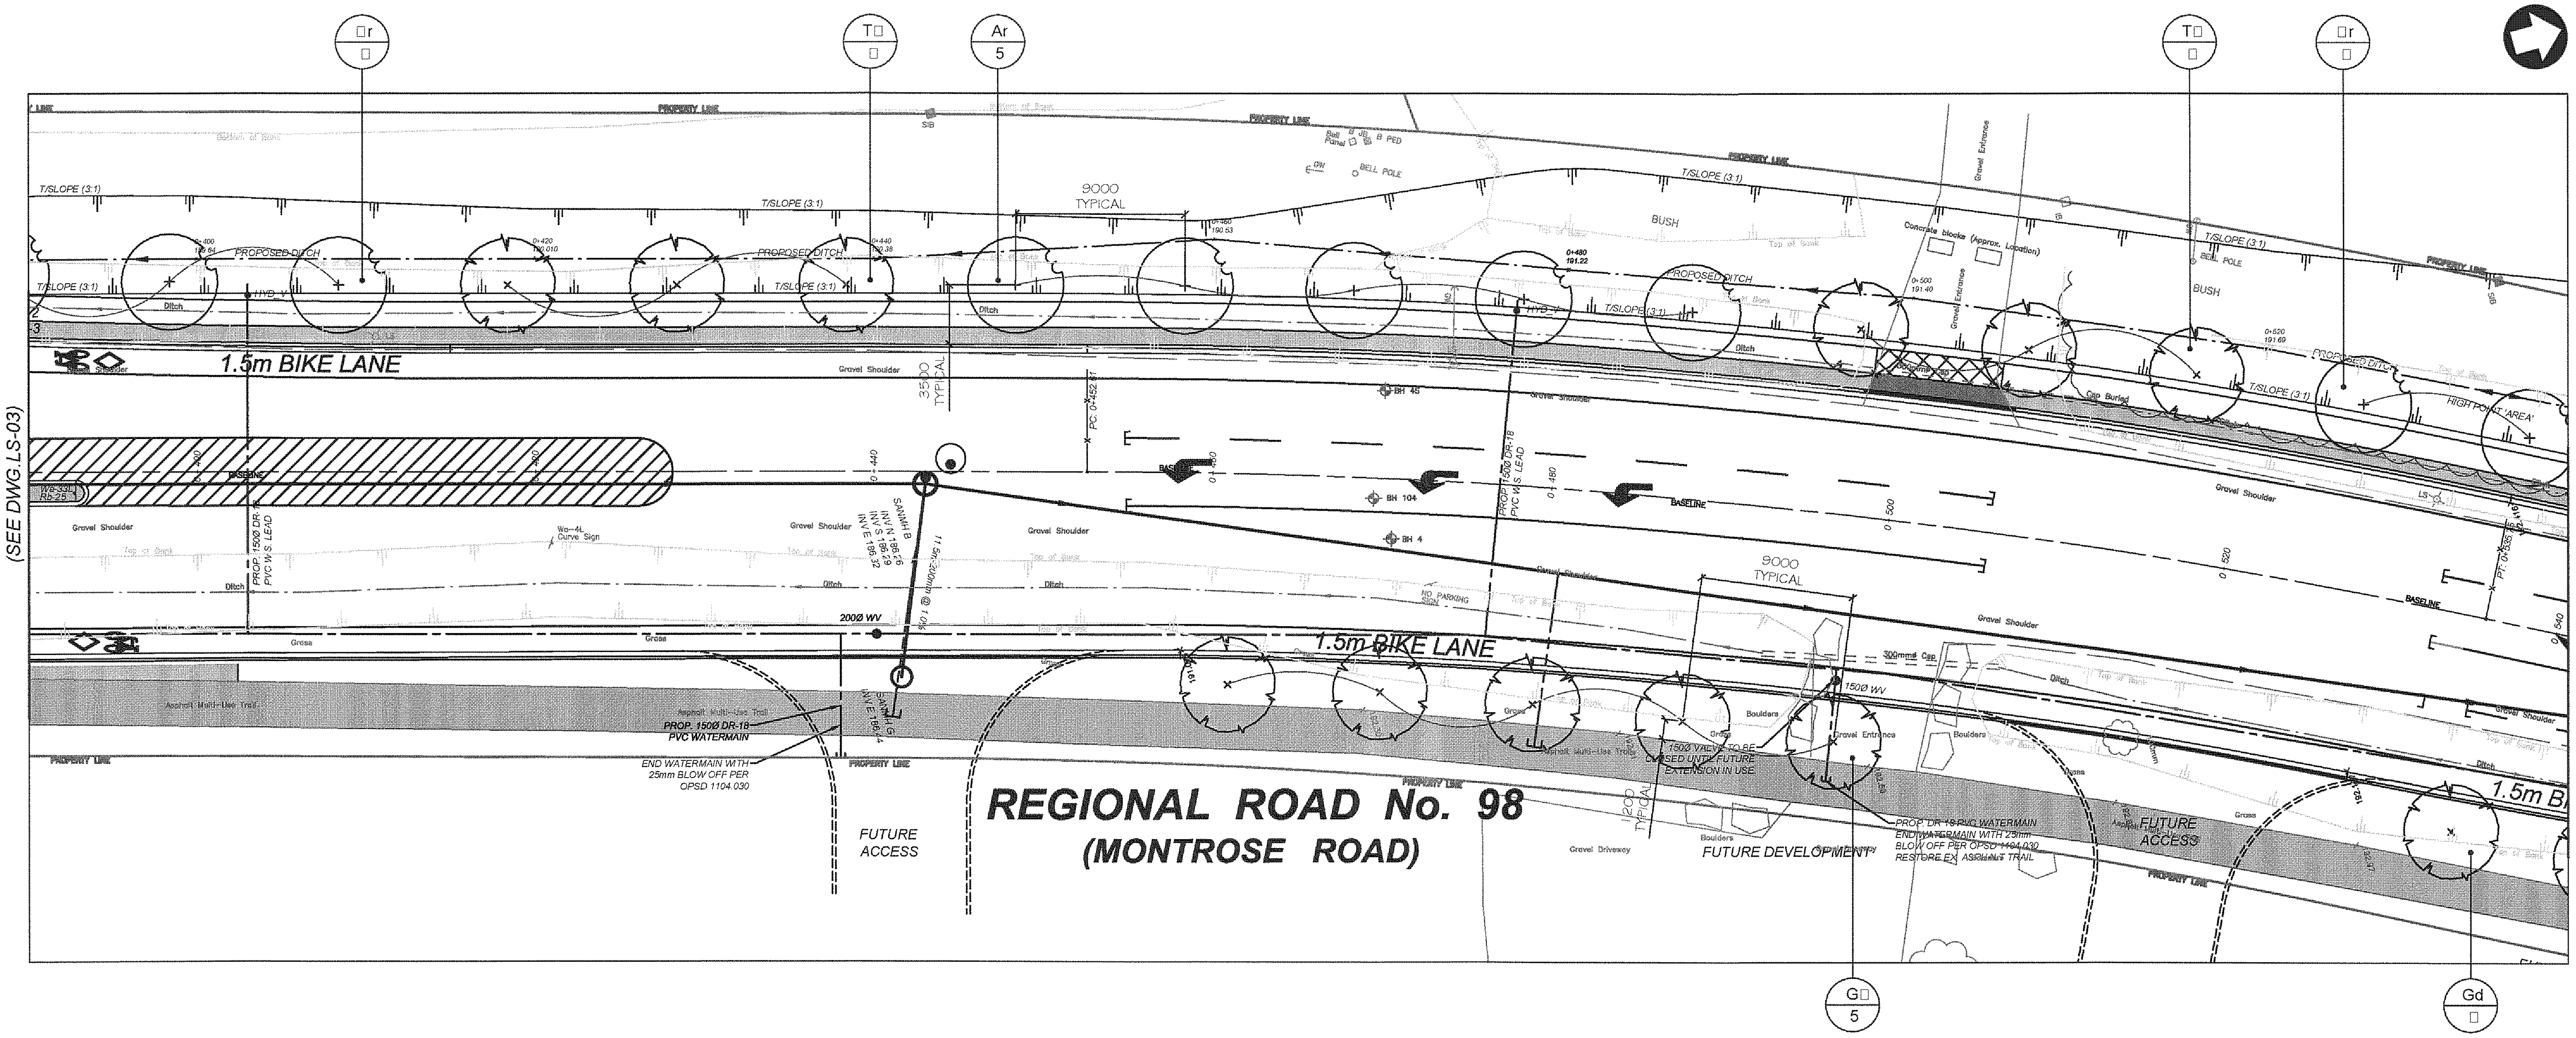

NO.	REVISION	DATE	INIT.

NOTES/LEGEND

1 THE POSITION OF POLE LINES, CONDUITS, WATERMAINS, SEWER AND OTHER UNDERGROUND AND OVERGROUND UTILITIES AND STRUCTURES IS NOT NECESSARILY SHOWN ON THE CONTRACT DRAWINGS AND, WHERE SHOWN, THE ACCURACY OF THE POSITION OF SUCH UTILITIES AND STRUCTURES IS NOT GUARANTEED. BEFORE STARTING WORK, THE CONTRACTOR SHALL INFORM HIMSELF OF THE EXACT LOCATION OF ALL SUCH UTILITIES AND STRUCTURES AND SHALL ASSUME ALL LIABILITY FOR DAMAGE TO THEM.

CAD T.F.G.
DESIGN J.S.M.
CHECKED BY
APPROVED BY

BENCH MARK
MONUMENT No: 90036061
Concrete box culvert under Montrose Road located at the intersection of Montrose Road and McLeod Road 15.2m east from the centre line of Montrose Road, and 23.6m north from the centre line of McLeod Road. Brass Tablet set vertically in the top of the culvert 2.35m south from the north edge of culvert and 1.12m west from the east edge of culvert.
ELEVATION: 181.508m

JAMES McWILLIAM
LANDSCAPE ARCHITECT

RN19-05
ROAD RECONSTRUCTON AND WIDENING
REGIONAL ROAD 98 (MONTROSE ROAD)
NIAGARA FALLS
LANDSCAPE PLAN
FROM STA. 0+390 TO STA. 0+540

CONSULTANT FILE No.
DATE 2017/08/29
SCALE HORIZ. 1:200 VERT. 1:50
REF. No. RR98-PP-01
DWG No. L4
REV.