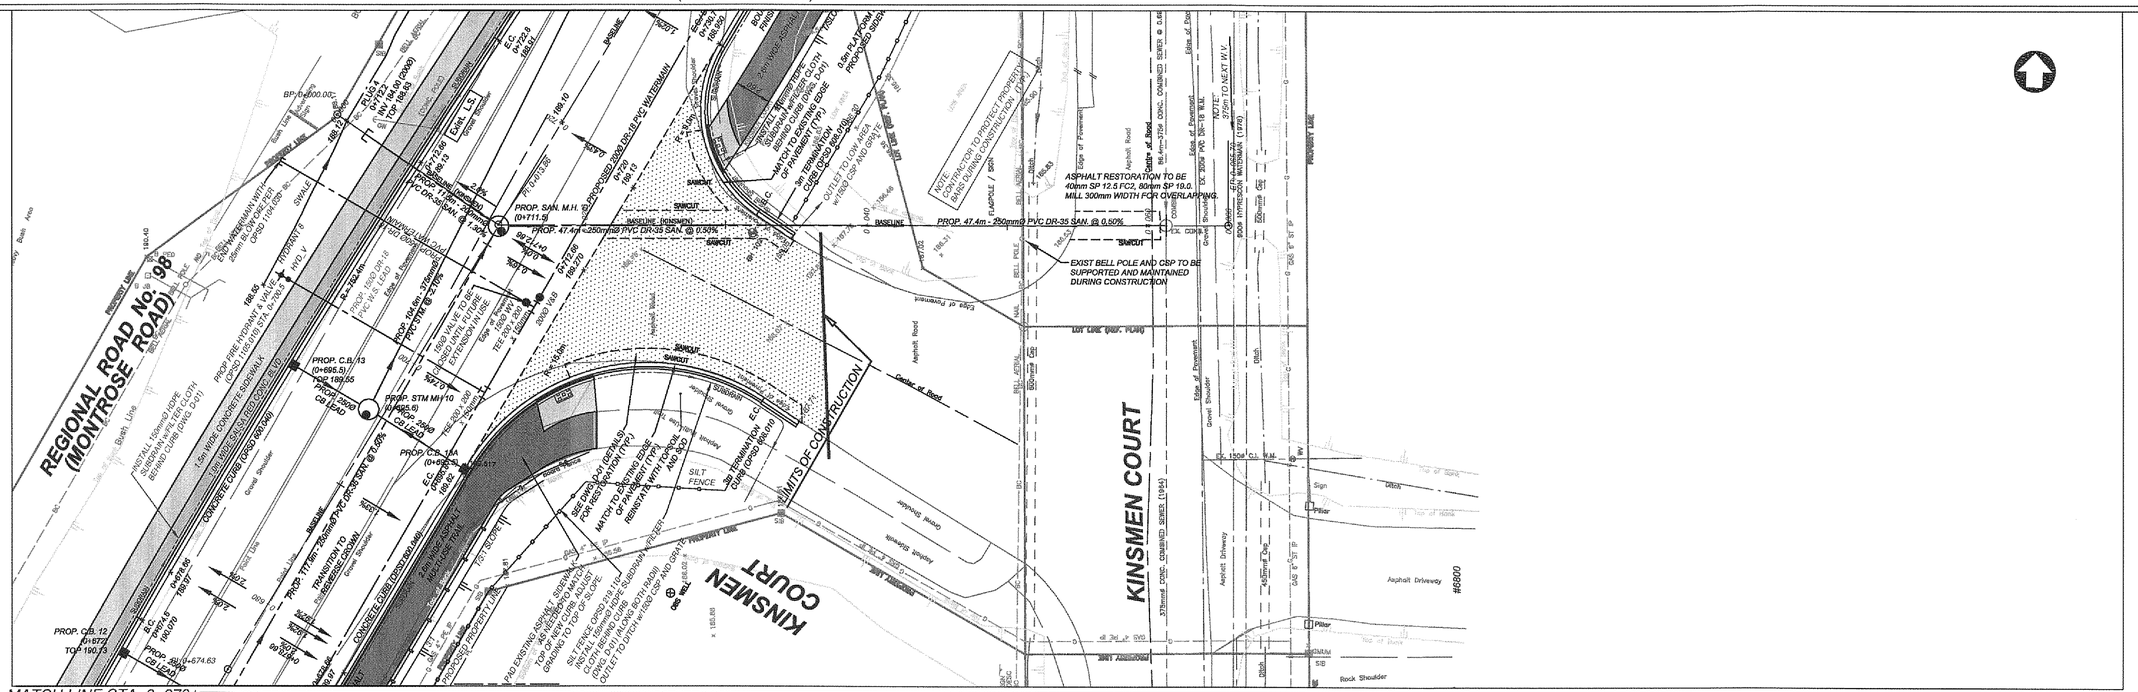
RR98 - PP-07

MATCH LINE STA. 0+730± (SEE DWG. PP-08)


REGIONAL ROAD No. 98 (MONTROSE ROAD)
KINSMEN COURT
PROP. 47.4m - 250mmØ PVC DR-35 SAN. @ 0.50%
PROP. SAN. M.H. 'D' (0+711.5)
PROP. C.B. 12 (0+677) TOP 190.73
PROP. C.B. 13 (0+695.5) TOP 189.95
PROP. STM MH 10 (0+695.6)
PROP. C.B. 14A (0+695.5)
PROP. C.B. 14 (0+695.5)
PROP. 750mmØ PVC DR-35 STORM @ 0.50%
PROP. 104.4m 375mmØ PVC STM @ 0.50%
PROP. 200mmØ PVC SAN. @ 1.30%
PROP. 200mmØ WATERMAIN
PROP. 150Ø VALVE & BOX
PROP. 150Ø TEE
PROP. 150Ø WATERMAIN STUB FOR FUTURE EXTENSION W. USE
PROP. FIRE HYDRANT & VALVE
INSTALL 150mmØ IDPE SUBDRAIN WITH FILTER CLOTH BEHIND CURB (OPSD 601.01)
1.5m WIDE CONCRETE SIDEWALK
CONCRETE CURB (OPSD 600.040)
CONCRETE CURB (OPSD 600.060)
1.5m WIDE CONCRETE SIDEWALK TO MATCH EXISTING
TRANSITION TO EXISTING CURB
1.5m WIDE ASPHALT SIDEWALK
TOP SLOPE 2%
SILT FENCE
SEE DWG. PP-07 FOR RESTORATION (TYP.)
MATCH TO EXISTING EDGE OF PAVEMENT (TYP.)
REINSTATE WITH TOPSOIL AND SOD
5m TRANSITION CURB (OPSD 600.010)
LIMITS OF CONSTRUCTION
PROPOSED SIGN
OUTLET TO LOW AREA
NOTE: CONTRACTOR TO PROTECT PROPERTY DURING CONSTRUCTION (TYP.)
ASPHALT RESTORATION TO BE 40mm SP 12.5 FC2, 80mm SP 19.0 MILL 300mm WIDTH FOR OVERLAPPING.
EXIST BELL POLE AND CSP TO BE SUPPORTED AND MAINTAINED DURING CONSTRUCTION
EXIST 900Ø CSP
EX 200mm PVC DR-18 W.M. (1996)
EX 900mm HYPRESCON W.M. (1976)
EX. 250Ø PVC SAN. SEWER
EX. 750Ø CONC. CHANNED SEWER @ 0.46%
