




RR98 - SC-01

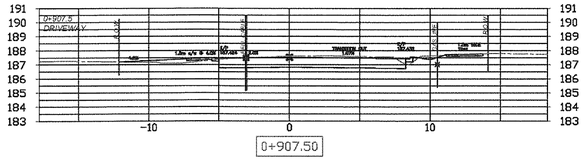


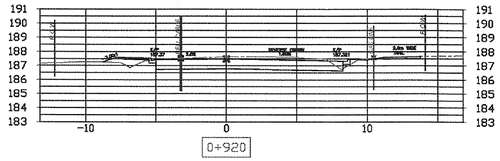


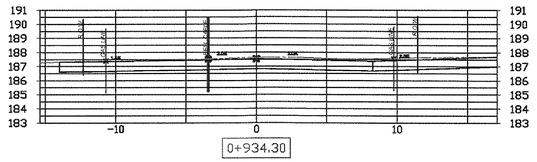


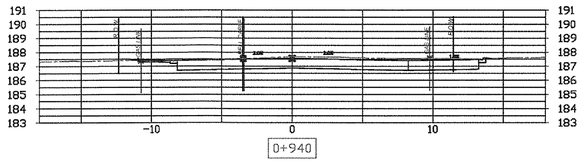


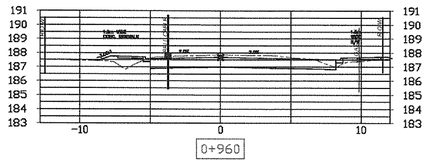


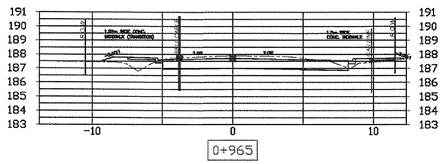


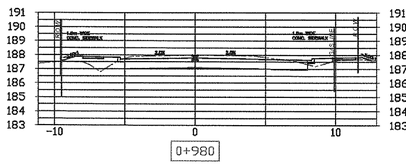


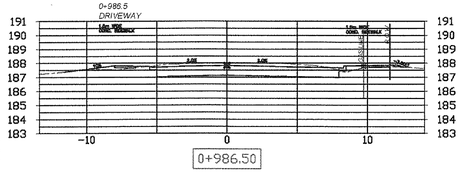

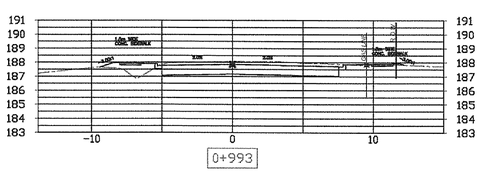

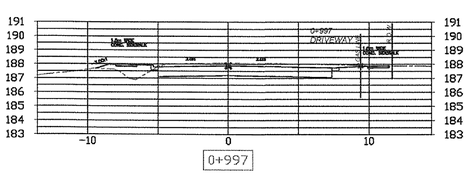

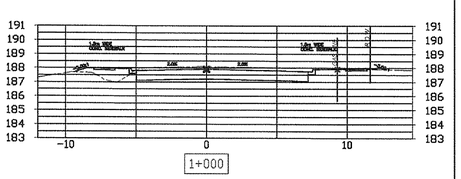

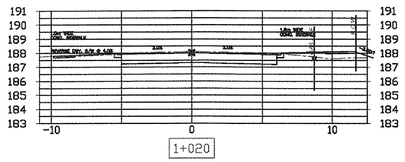

X-REFERENCES:

GEOGRAPHIC PROJECTION: UTM, NAD 83 ZONE 17
VERTICAL MONUMENTATION used Monument description XXXXXXXXXX ELEV. ####
DATUM: DATUM description XXXXXXXXXX ELEV. ####

DWG NAME:
FILE FORMAT:Autodesk Land Desktop 2004 BOUNDING COORDINATES UPPER LEFT: Northing Easting BOUNDING COORDINATES LOWER LEFT: Northing Easting BOUNDING COORDINATES LOWER RIGHT:Northing Easting

AS-BUILTS

MTO	YYYY/MM/DD	
REGION	YYYY/MM/DD	
MUNICIPAL	YYYY/MM/DD	
OTHER	YYYY/MM/DD	

UTILITIES

NRBN	YYYY/MM/DD
BELL	YYYY/MM/DD
NIAGARA HYDRO	YYYY/MM/DD
ENBRIDGE	YYYY/MM/DD
OTHER	YYYY/MM/DD

NO.	REVISION	DATE	INIT.
D	ISSUED FOR TENDERING	2019/01/09	Y.W.
C	ISSUED FOR TENDERING REVIEW	2018/11/30	Y.W.
B	ISSUED FOR 90% DESIGN REVIEW	2018/10/23	Y.W.
A	ISSUED FOR 90% REVIEW	2018/06/22	R.B.

NOTES/LEGEND

1. THE POSITION OF POLE LINES, CONDUITS, WATERMAINS, SEWER AND OTHER UNDERGROUND AND OVERGROUND UTILITIES AND STRUCTURES IS NOT NECESSARILY SHOWN ON THE CONTRACT DRAWINGS AND, WHERE SHOWN, THE ACCURACY OF THE POSITION OF SUCH UTILITIES AND STRUCTURES IS NOT GUARANTEED. BEFORE STARTING WORK, THE CONTRACTOR SHALL INFORM HIMSELF OF THE EXACT LOCATION OF ALL SUCH UTILITIES AND STRUCTURES AND SHALL ASSUME ALL LIABILITY FOR DAMAGE TO THEM.

CAD	R.B.B.
DESIGN	Y.W.
CHECKED BY	N.B.
APPROVED BY	

BENCH MARK:
MONUMENT No: 90036061
Concrete box culvert under Montrose Road located at the intersection of Montrose Road and 65Lead Road 15.2m east from the centre line of Montrose Road, and 23.6m north from the centre line of McLeod Road
Brass Tablet set vertically in the top of the culvert 2.35m south from the north edge of culvert and 1.12m west from the east edge of culvert.
ELEVATION: 191.508m

LICENSED PROFESSIONAL ENGINEER
Y. WENG
100110138
PROVINCE OF ONTARIO
9/1/19

Niagara Region PUBLIC WORKS

PARSONS

RN 19-05
ROAD RECONSTRUCTION AND WIDENING
REGIONAL ROAD 98 (MONTROSE ROAD)
NIAGARA FALLS
CROSS SECTIONS
FROM STA. 0+900 TO STA. 1+020

CONSULTANT FILE No.	603119
DATE	2016/10/01
SCALE	HORIZ. 1:200 VERT. 1:50
REF. No.	
DWG No.	RR98 - SC-04
REV.	D